SPLICE BOLTS						
Splice Mark	Quan Top/Bot/Int			-----Bolt----- Type	Dia	Length
SP-1	4	4	4	A325	1.250	3.75
SP-2	4	4	2	A325	1.250	3.75
SP-3	4	4	4	A325	1.250	3.75

MEMBER SIZE TABLE	
MARK	MEMBER

CONNECTION PLATES	
ID	MARK/PART
1	CL156

FLANGE BRACES: Both Sides(U.N.)
FBxxB(1): xx=length(in), (1)=one side
B - L2X2X10G
C - L2.5x2.5x10ga. w/ 1/2" A325 BOLTS

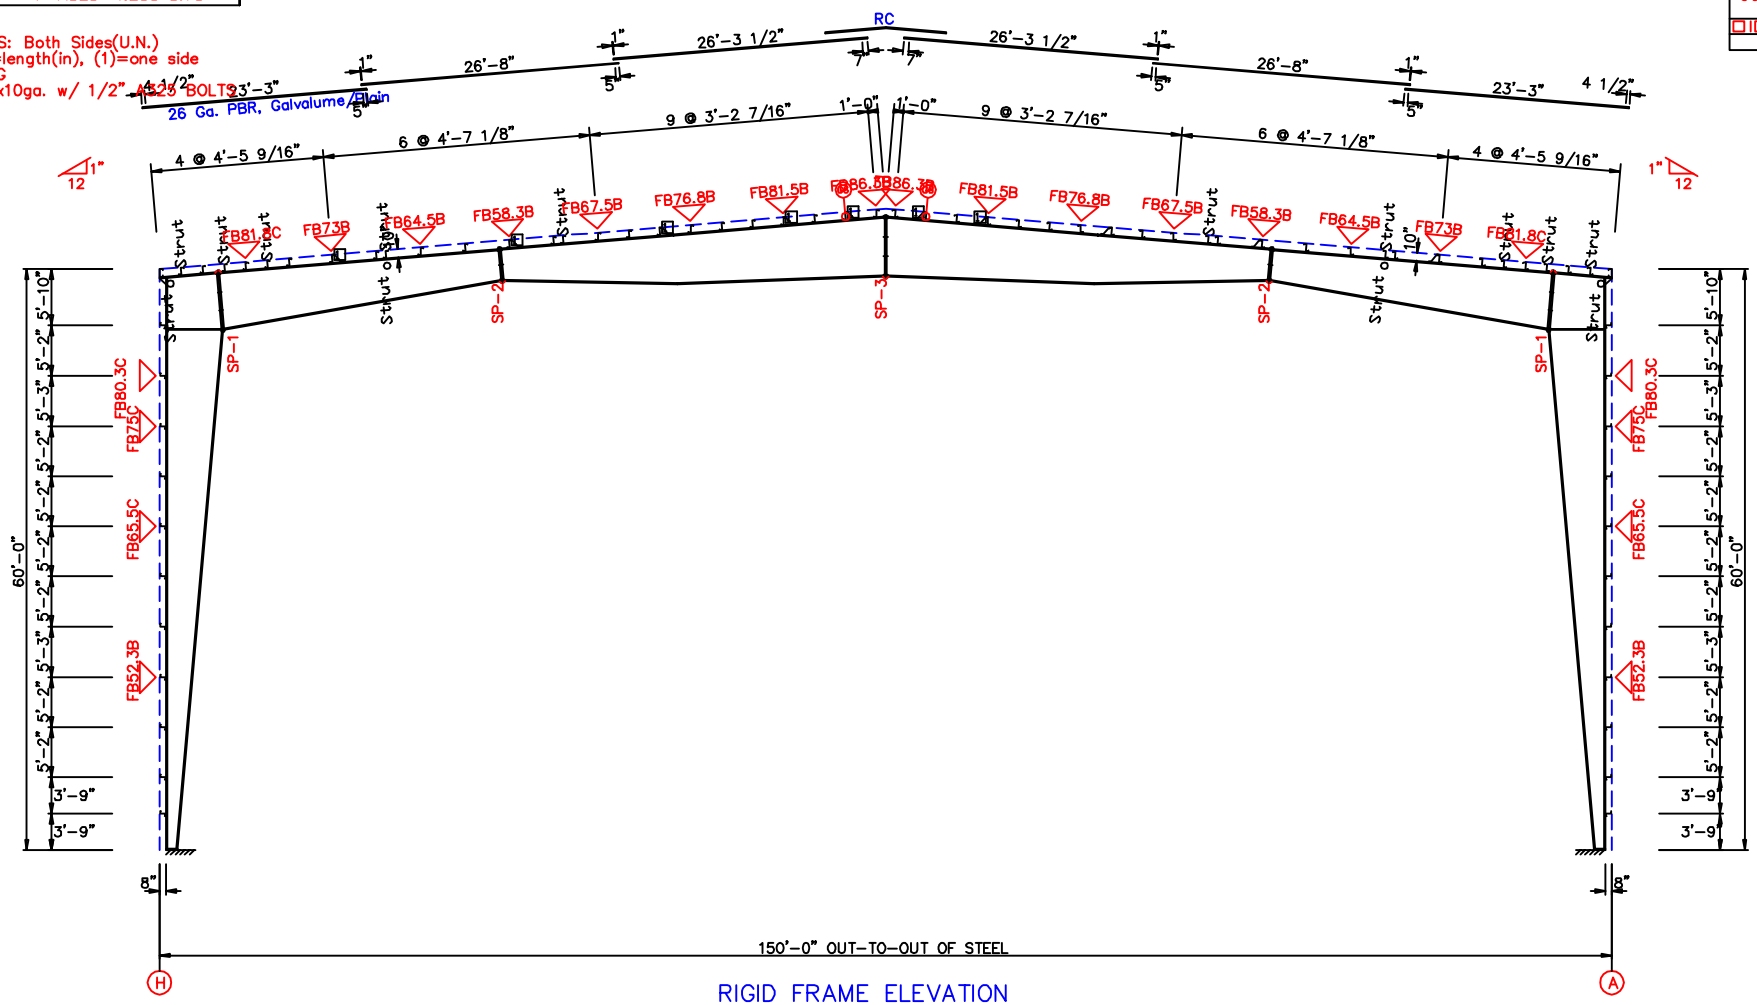

RIGID FRAME ELEVATION

FOR FRAME LINE 2 3 4 5 6 7 8 9 10 11 12

GENERAL NOTES:

MINOR FIELD WORK OF STRUCTURAL, SECONDARY AND PANEL/TRIM ITEMS MAY BE NECESSARY TO ENSURE PROPER FIT. SUCH WORK IS CONSIDERED A NORMAL PART OF METAL BUILDING ERECTION. WE WILL NOT HONOR BACKCHARGES FOR MINOR FIELD WORK.

		Customer:	
City: @J018	State:@J02	City: @J029	State:@J
Designer: @J087	Date: 2/ 1/10	Drafter: @J088	Date: 2/ 1/10
Detailer: @J089	Date: 2/ 1/10	Office: @J091	Job No.:
Checker: @J090	Date: 2/ 1/10	Office: @J091	
RIGID FRAME ELEVATION			Sht. of 10